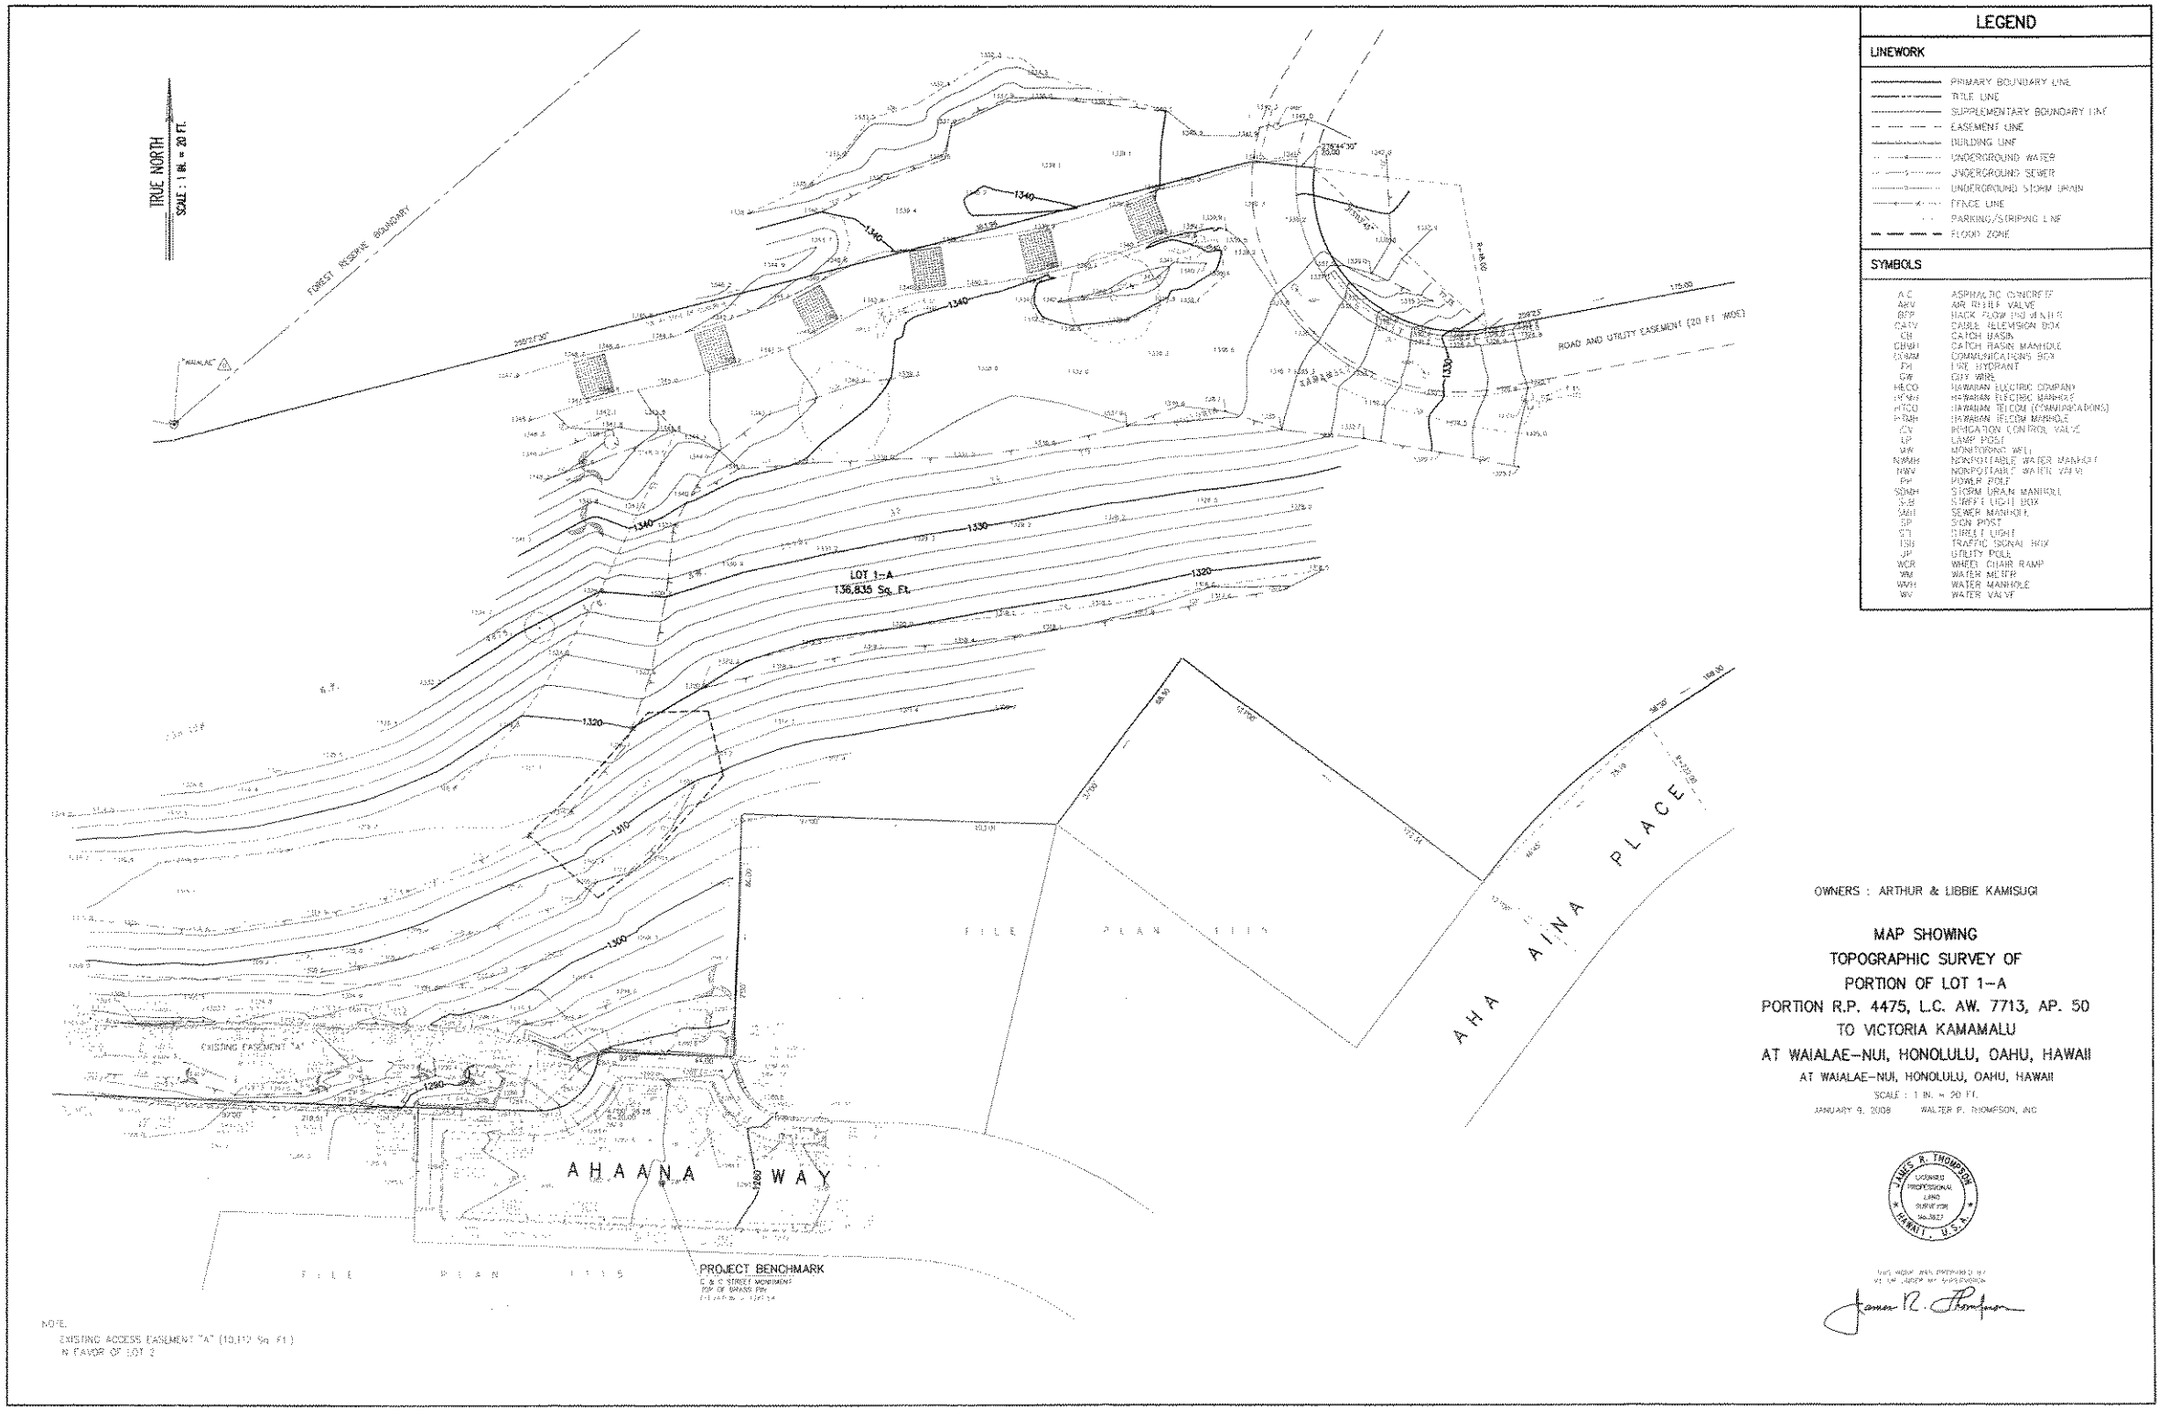

NOTE:
EXISTING ACCESS EASEMENT "A" (10,110 Sq. Ft.)
IN FAVOR OF LOT 2

LEGEND

LINEWORK

- PRIMARY BOUNDARY LINE
- TITLE LINE
- SUPPLEMENTARY BOUNDARY LINE
- EASEMENT LINE
- BUILDING LINE
- UNDERGROUND WATER
- UNDERGROUND SEWER
- UNDERGROUND STORM DRAIN
- FENCE LINE
- PARKING/STRIPING LINE
- FLOOD ZONE

SYMBOLS

A.C.	ASPHALTIC CONCRETE
ARV	AIR RELIEF VALVE
BFP	BACK FLOW PREVENTER
CATV	CABLE TELEVISION BOX
CB	CATCH BASIN
CBMH	CATCH BASIN MANHOLE
COMM	COMMUNICATIONS BOX
FH	FIRE HYDRANT
GW	GUY WIRE
HECO	HAWAIIAN ELECTRIC COMPANY
HEMH	HAWAIIAN ELECTRIC MANHOLE
HTCO	HAWAIIAN TELCOM (COMMUNICATIONS)
HTMH	HAWAIIAN TELCOM MANHOLE
ICV	IRRIGATION CONTROL VALVE
LP	LAMP POST
MW	MONITORING WELL
NPWMH	NONPOTABLE WATER MANHOLE
NPWV	NONPOTABLE WATER VALVE
PP	POWER POLE
SDMH	STORM DRAIN MANHOLE
S.E.	SURFACE LIGHT BOX
SMH	SEWER MANHOLE
SP	SIGN POST
ST	STREET LIGHT
TSB	TRAFFIC SIGNAL BOX
UP	UTILITY POLE
WCR	WHEEL CHAIR RAMP
WM	WATER METER
WMH	WATER MANHOLE
WV	WATER VALVE

OWNERS : ARTHUR & LIBBIE KAMISUGI

MAP SHOWING
TOPOGRAPHIC SURVEY OF
PORTION OF LOT 1-A
PORTION R.P. 4475, L.C. AW. 7713, AP. 50
TO VICTORIA KAMAMALU
AT WAIALAE-NUI, HONOLULU, OAHU, HAWAII

AT WAIALAE-NUI, HONOLULU, OAHU, HAWAII

SCALE : 1 IN. = 20 FT.

JANUARY 9, 2008 WALTER P. THOMPSON, INC

JAMES R. THOMPSON
LICENSED PROFESSIONAL LAND SURVEYOR
No. 9822
HAWAII, U.S.A.

THIS MAP WAS PREPARED BY ME OR UNDER MY SUPERVISION

James R. Thompson